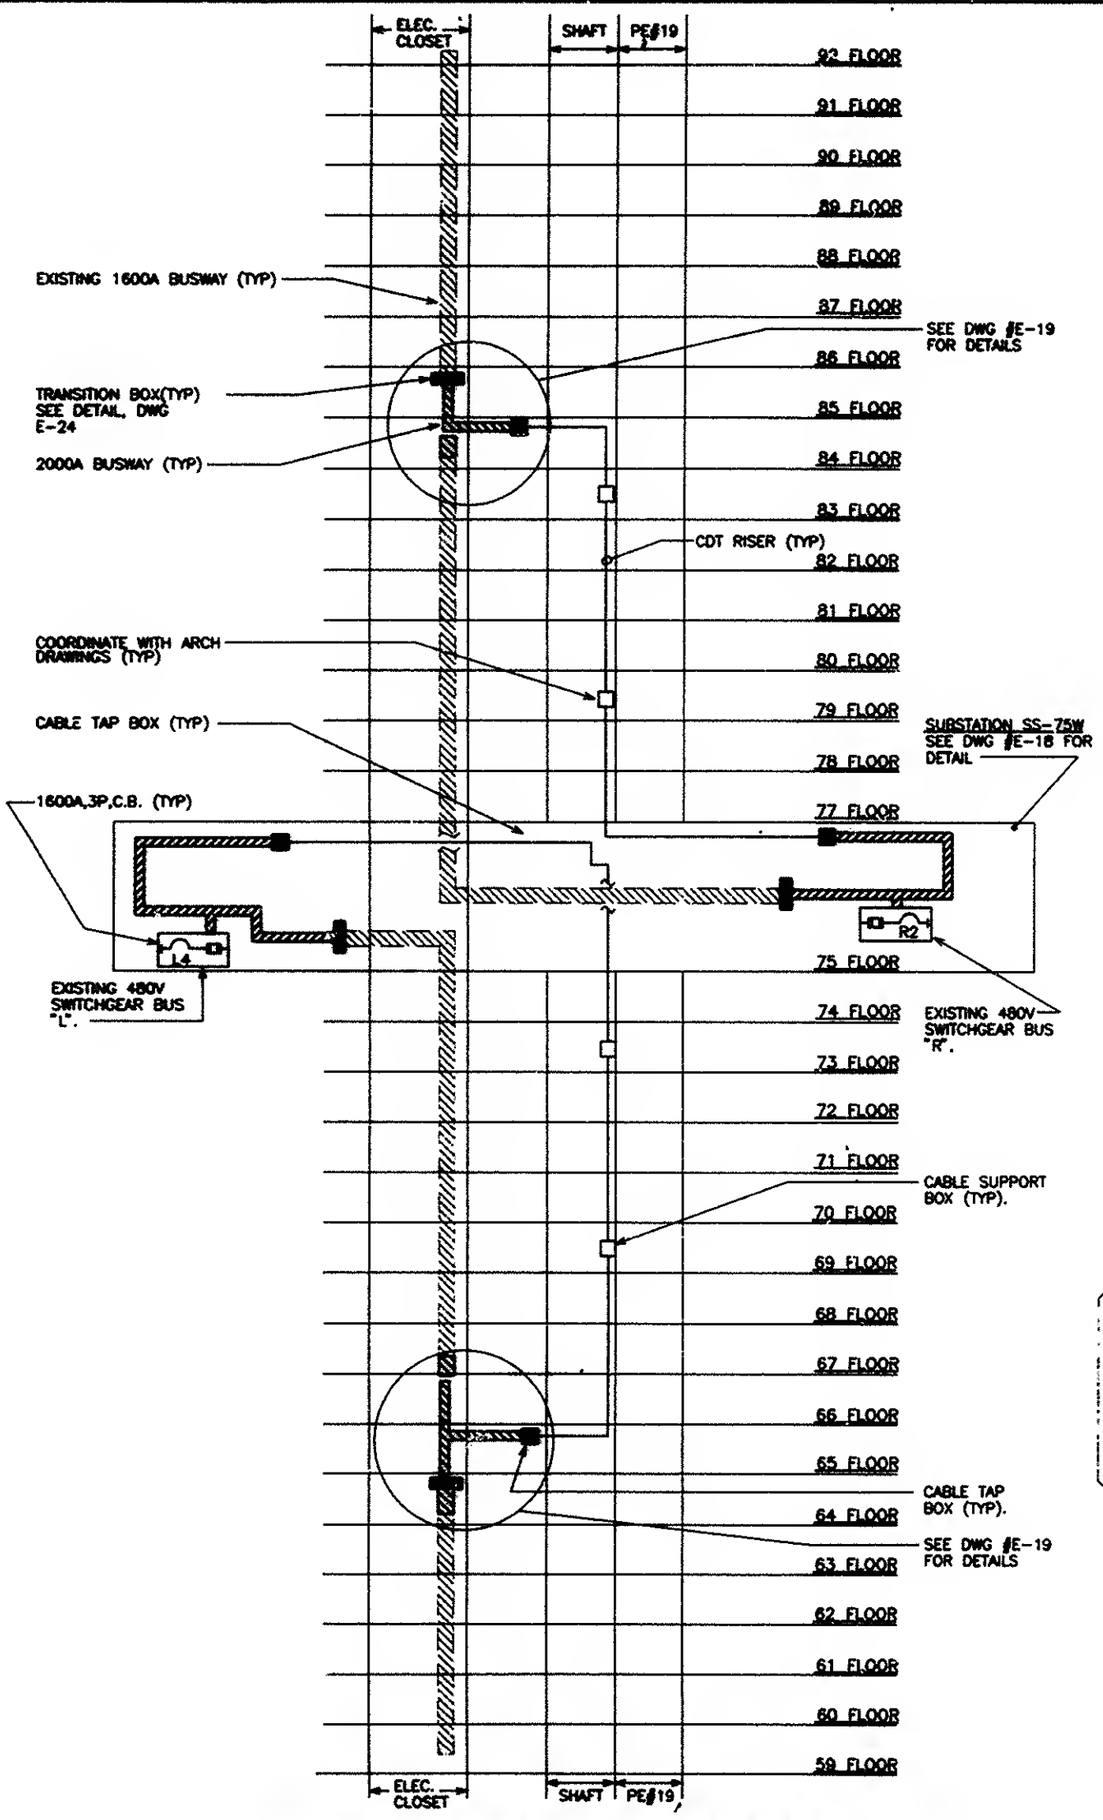

WEST PART RISER - FLOORS 59 TO 92
SUBSTATION SS-75W

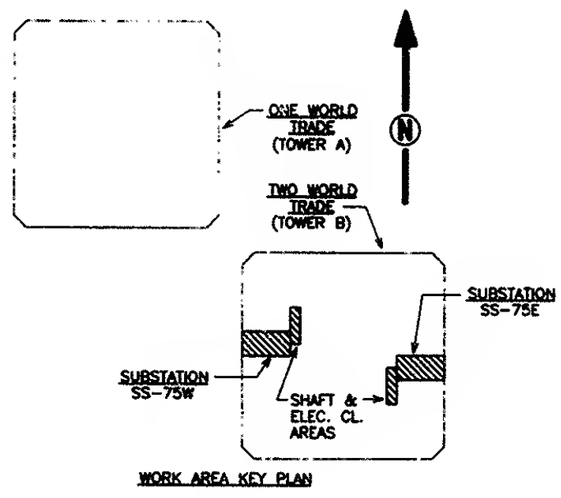

WORK AREA KEY PLAN

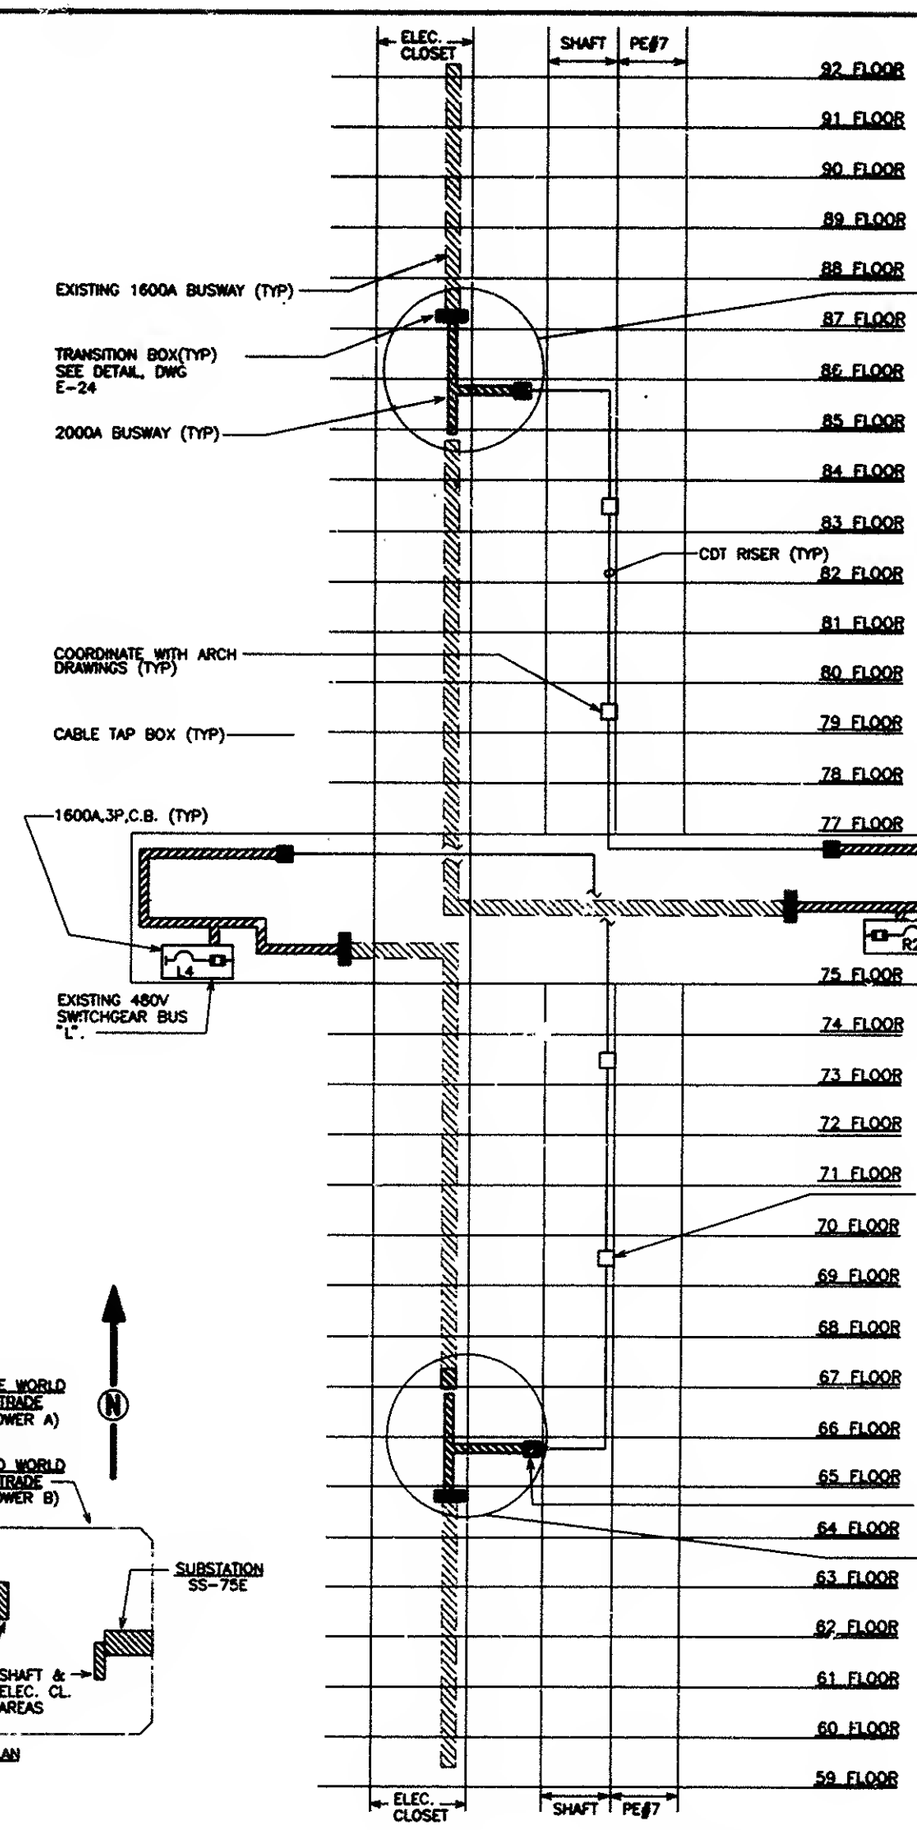

EAST PART RISER - FLOORS 59 TO 92
SUBSTATION SS-75E